FilmL.A., Inc.
6255 W Sunset Blvd, 12th Floor
Hollywood, CA 90028
t: (213)977-8600 - f: (213)977-8601
www.filmla.com

Summary Information

Permit No: F00161456-A **Type of Permit:** FILMING **Release Date:** 02/24/2020

Production Company	FF9 PRODUCTIONS LLC
Insured Company Name	FF9 PRODUCTIONS LLC
Contact Phone No. 1	310-244-8020
Contact Phone No. 2	
Fax	
Address	100 UNIVERSAL CITY PLAZA UNIVERSAL CITY, California 91608
Production Title	FF9
Type of Production	Feature

Producer	Clayton Townsend
Director	Justin Lin
1st AD	TBD TBD
Production Manager	N/A N/A
FilmL.A. Coordinator	Yulizza Ramirez
Location Manager	Boyd Wilson
Primary Phone	Mobile - 310-254-5598
Secondary Phone	
Location Assistant	Albert Chi
Primary Phone	Mobile - 310-428-5167
Secondary Phone	

Fees

Posting 600	$276.00
Posting 1200	$276.00
Posting 1500	$345.00
Notification Charge	$173.00
LA CITY LANE AND STREET CLOSURE FEE	$312.00
FILMLA NON-REFUNDABLE FILM PERMIT RIDER FEE	$111.00

Total Permit Fee	$1,493.00
Number of Locations	1

NOT A PERMIT

FilmL.A., Inc.
6255 W Sunset Blvd, 12th Floor
Hollywood, CA 90028
t: (213)977-8600 - f: (213)977-8601
www.filmla.com

Summary Information — Location

Location 1 of 1

Permit Number F00161456-A
Production Company FF9 PRODUCTIONS LLC
Insured Company FF9 PRODUCTIONS LLC
Production Title FF9

Location Manager Boyd Wilson
Primary Phone Mobile - 310-254-5598
Secondary Phone

Location Address 5455 Wilshire Blvd, Los Angeles, CA, 90036
Location Type Office Building
Prep Dates 2/24/2020 - 2/24/2020 07:00 - 17:00 1 day
Film Dates 2/24/2020 - 2/24/2020 17:00 - 01:00 1 day
Strike Dates 2/25/2020 - 2/25/2020 07:00 - 17:00
Open or Closed to the Public Closed
Generic Conditions **THE CONSUMPTION OF ALCOHOLIC BEVERAGES AND THE USE OF DRUGS, INCLUDING MARIJUANA, ON LOCATION BY ANY CAST, CREW, OR INVITED GUESTS IS STRICTLY PROHIBITED.**
All travel lanes and bike lanes shall be closed per the WATCH manual.
Community Survey Obtained
Must Maintain 5' Clearance on Sidewalks/Walkways
Must maintain local/emergency access
No cast or crew parking on area streets
Number of uniformed officers listed on the permit is a minimum requirement. Permittee remains responsible for deploying a sufficient number of uniformed officers to provide traffic and crowd control to ensure the safety of the film crew and the public.

Please see attached documents Wilshire Blvd cloverdale to burnside ns curb - FF9.pdf
Wilshire Blvd cloverdale to burnside ns curb plus 1 - FF9.pdf

Equipment on Location

Type	Quantity
5 or 10 ton trucks	5
Catering Truck	1
Condors	2
Cranes	1
Cube Trucks	1
Generator	1
Honey Wagons	1
Picture vehicles	10
Scissor Lifts	1
Semi Trucks	1
Stakebed Trucks	1
Trailers	3
Vans	4

Personnel on Location

Type	Quantity
Cast	5
Crew	100
Extras	5
Off-Duty/Retired LAPD Officer(s)	2

Filming Activities Atmospheric smoke effects (water based); Drive ups & away; Equipment on sidewalk, in curb lane & across street; Exterior Dialogue; Intermittent pedestrian control; Intermittent traffic control - 2 minutes standard; camera crane; Ext propane flame bar; propane flash FX; Adding lights around tree in median ;

NOT A PERMIT

FilmL.A., Inc.
6255 W Sunset Blvd, 12th Floor
Hollywood, CA 90028
t: (213)977-8600 - f: (213)977-8601
www.filmla.com

Summary Information — Location

Location 1 of 1

Permit Number F00161456-A
Production Company FF9 PRODUCTIONS LLC
Insured Company FF9 PRODUCTIONS LLC
Production Title FF9

Location Manager Boyd Wilson
Primary Phone Mobile - 310-254-5598
Secondary Phone

Special Effects: F/X Permit # 29938- SPOT CHECK

Type	No. Times Per Day	No. Takes Per Take
Fire Effects	1	1

Description of F/X Scene: Ext propane flame bar

Jurisdiction **Political:** Los Angeles City - Council District 04 **Police:** Los Angeles Police **Fire:** Los Angeles City Department

Thomas Guide **Page:** 633 **Grid:** D2

Approvals
FILML.A. CLOSURES — Yulizza Ramirez
LOS ANGELES CITY DEPARTMENT OF PUBLIC WORKS — LaMeisha Candler
LOS ANGELES CITY POLICE DEPARTMENT — Melissa Hernandez

Coordinator Note RIDER A RELEASES LOCATION

Parking
Base Camp Location Type : Other Location — 846 N Cahuenga Blvd, Los Angeles, CA, 90038
Crew Parking Location Type : Other Location — 846 N Cahuenga Blvd, Los Angeles, CA, 90038

Posting "No Parking" signs N/S OF WILSHIRE BLVD. FROM COCHRAN TO DUNSMUIR,
W/S OF COCHRAN 200' NORTH OF WILSHIRE BLVD.
Approximate Footage 301 - 600 **Log Number** 272706
Date(s) 2/24/2020 to 2/24/2020 **Time(s)** 07:00 to 17:00

Posting "No Parking" signs N/S OF WILSHIRE BLVD. FROM COCHRAN TO DUNSMUIR
Approximate Footage 301 - 600 **Log Number** 272707
Date(s) 2/25/2020 to 2/25/2020 **Time(s)** 07:00 to 17:00

Posting "No Parking" signs N/S OF WILSHIRE BLVD. FROM CLOVERDALE TO BURNSIDE
W/S OF COCHRAN 200' NORTH OF WILSHIRE BLVD.
E/S OF COCHRAN 100' NORTH OF WILSHIRE BLVD.
E/S OF DUNSMUIR 200' NORTH OF WILSHIRE BLVD.
Approximate Footage 1201 - 1500 **Log Number** 272708
Date(s) 2/24/2020 to 2/24/2020 **Time(s)** 17:00 to 01:00

Posting "No Parking" signs E/S CLOVERDALE FROM WILSHIRE 300 FEET SOUTH
E/S COCHRAN FROM WILSHIRE 300 FEET SOUTH
W/S COCHRAN FROM WILSHIRE 75 FEET SOUTH (FOR CLEARANCE)
S/S WILSHIRE FROM COCHRAN TO DUNSMUIR
Approximate Footage 901 - 1200 **Log Number** 272710
Date(s) 2/24/2020 to 2/24/2020 **Time(s)** 00:00 to 00:00

Lane / Full Closure N/S CURB LANE PLUS ADJACENT LANE WILSHIRE BLVD., CLOVERDALE AVE. - BURNSIDE AVE.
Approximate Footage 0 - 300
Date(s) 2/24/2020 to 2/24/2020 **Time(s)** 20:00 to 01:00

Lane / Full Closure N/S CURB LANE WILSHIRE BLVD., CLOVERDALE AVE. - BURNSIDE AVE.
Approximate Footage 0 - 300
Date(s) 2/24/2020 to 2/24/2020 **Time(s)** 19:00 to 01:00

NOT A PERMIT

Permit #F00161456-A

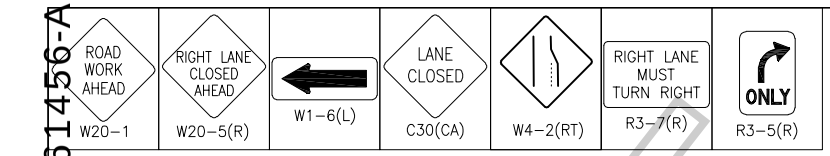

SYMBOL LEGEND	
●	= 28" TRAFFIC CONE / 36" DELINEATOR
▬	= TYPE I BARRICADE W/ SIGN
	= FLASHING ARROW BOARD
	= HIGH LEVEL WARNING DEVICE
Ⓢ	= SIGNALIZED INTERSECTION
	= EXISTING DRIVEWAY
	= DIRECTION OF TRAFFIC

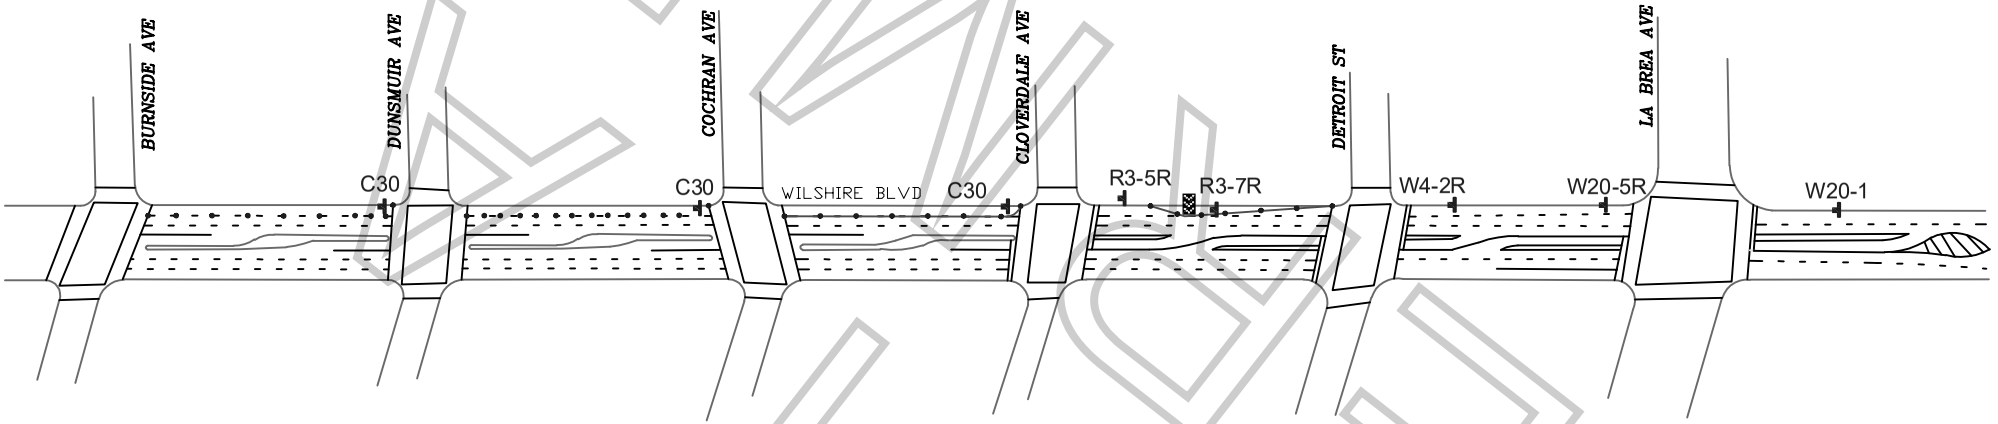

FINAL

WORK ZONE TRAFFIC CONTROL PLAN GENERAL NOTES

1. ALL SIGNING, STRIPING, AND TRAFFIC CONTROL DEVICES SHALL SHALL BE IN ACCORDANCE WITH THE LASTEST EDITIONS OF THE CALIFORNIA MANUAL ON UNIFORM TRAFFIC CONTROL DEVICES (CAMUTCD), W.A.T.C.H. MANUAL, CALTRANS STANDARDS PLANS, CALTRANS STANDARD SPECIFICATIONS, AND/OR AS DIRECTED BY THE PERMIT ENGINEER.
2. THERE WILL BE NO INTERFERENCE WITH TRAFFIC SIGNALS OR CROSSWALKS.
3. CONES WILL BE 28" MINIMUM HEIGHT AND HAVE REFLECTORIZED SLEEVES FOR NIGHT WORK.
4. POLICE WILL DIRECT TRAFFIC IF NECESSARY.

ALL TRAFFIC CONTROL WILL BE INSTALLED TO MEET OR EXCEED THE MOST CURRENT CAMUTCD AND WATCH MINIMUM REQUIREMENTS

DATE & TIME:
2-24-2020 FROM 19:00 HOURS TO 01:00 HOURS

TCP FOR:
FF9 Productions
"FF9"

LOCATION:
CURB LANE NORTH SIDE OF WILSHIRE FROM CLOVERDALE TO BURNSIDE
LOS ANGELES, CALIFORNIA

TCP PREPARED BY:
JCL TRAFFIC SERVICES
500 S. GREENWOOD AVE
MONTEBELLO, CA 90640
Ph: (213) 622-9775
C31-CA Lic # 805357

CONTACT(S):
Lee Wall
PH# (310)872-6375

DATE	REVSIONS

DRAFTER: EDGAR J SOTO
SCALE: N.T.S.
FILM LA: YULIZZA R.
SHEET: 1 OF 1

Permit #F001614456-A

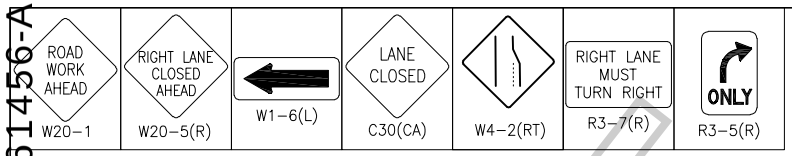

SYMBOL LEGEND	
	= 28" TRAFFIC CONE / 36" DELINEATOR
	= TYPE I BARRICADE W/ SIGN
	= FLASHING ARROW BOARD
	= HIGH LEVEL WARNING DEVICE
S	= SIGNALIZED INTERSECTION
	= EXISTING DRIVEWAY
	= DIRECTION OF TRAFFIC

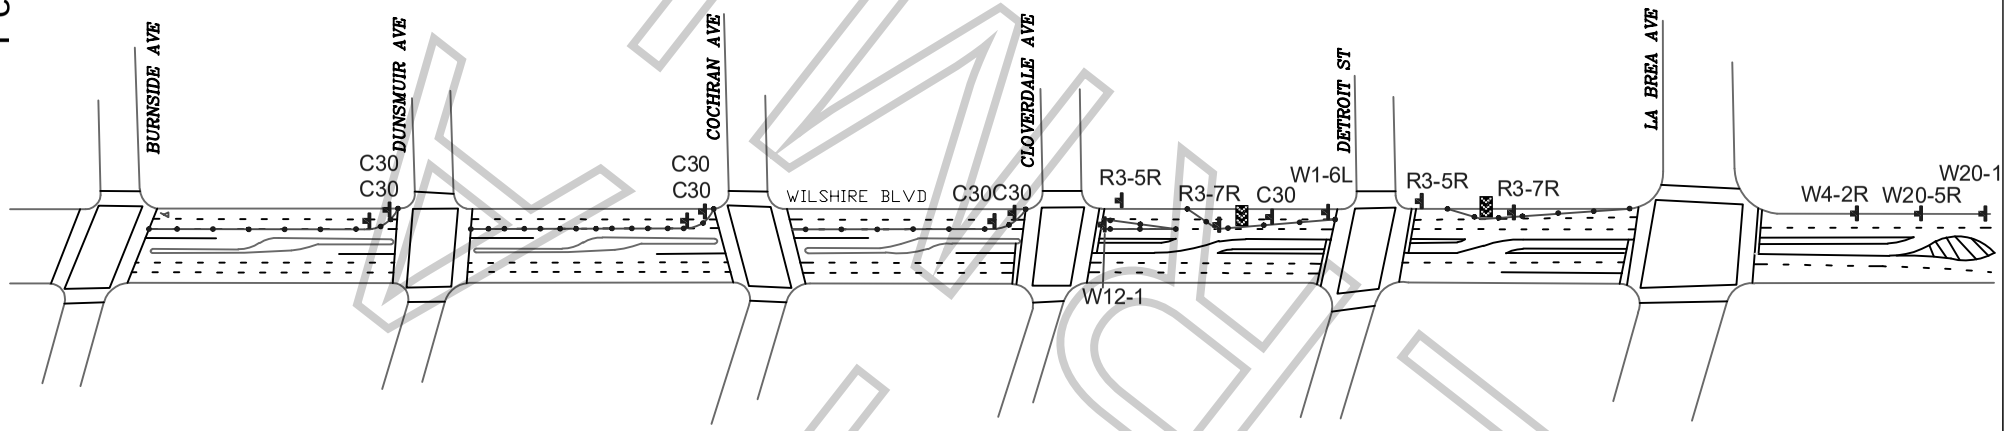

FINAL COPY

WORK ZONE TRAFFIC CONTROL PLAN GENERAL NOTES

1. ALL SIGNING, STRIPING, AND TRAFFIC CONTROL DEVICES SHALL SHALL BE IN ACCORDANCE WITH THE LASTEST EDITIONS OF THE CALIFORNIA MANUAL ON UNIFORM TRAFFIC CONTROL DEVICES (CAMUTCD), W.A.T.C.H. MANUAL, CALTRANS STANDARDS PLANS, CALTRANS STANDARD SPECIFICATIONS, AND/OR AS DIRECTED BY THE PERMIT ENGINEER.
2. THERE WILL BE NO INTERFERENCE WITH TRAFFIC SIGNALS OR CROSSWALKS.
3. CONES WILL BE 28" MINIMUM HEIGHT AND HAVE REFLECTORIZED SLEEVES FOR NIGHT WORK.
4. POLICE WILL DIRECT TRAFFIC IF NECESSARY.

ALL TRAFFIC CONTROL WILL BE INSTALLED TO MEET OR EXCEED THE MOST CURRENT CAMUTCD AND WATCH MINIMUM REQUIREMENTS

DATE & TIME:
2-24-2020 FROM 20:00 HOURS TO 01:00 HOURS

TCP FOR:
FF9 Productions
"FF9"

LOCATION:
CURB LANE PLUS ADJACENT NORTH SIDE OF WILSHIRE FROM CLOVERDALE TO BURNSIDE
LOS ANGELES, CALIFORNIA

TCP PREPARED BY:
JCL TRAFFIC SERVICES
500 S. GREENWOOD AVE
MONTEBELLO, CA 90640
Ph: (213) 622-9775
C31-CA Lic # 805357

CONTACT(S):
Lee Wall
PH# (310)872-6375

DATE	REVSIONS

DRAFTER: EDGAR J SOTO
SCALE: N.T.S.
FILM LA: YULIZZA R.
SHEET: 1 OF 1